Development of slab drain From 15th Cross to SWD Drain. Inside JP park in.

.17.

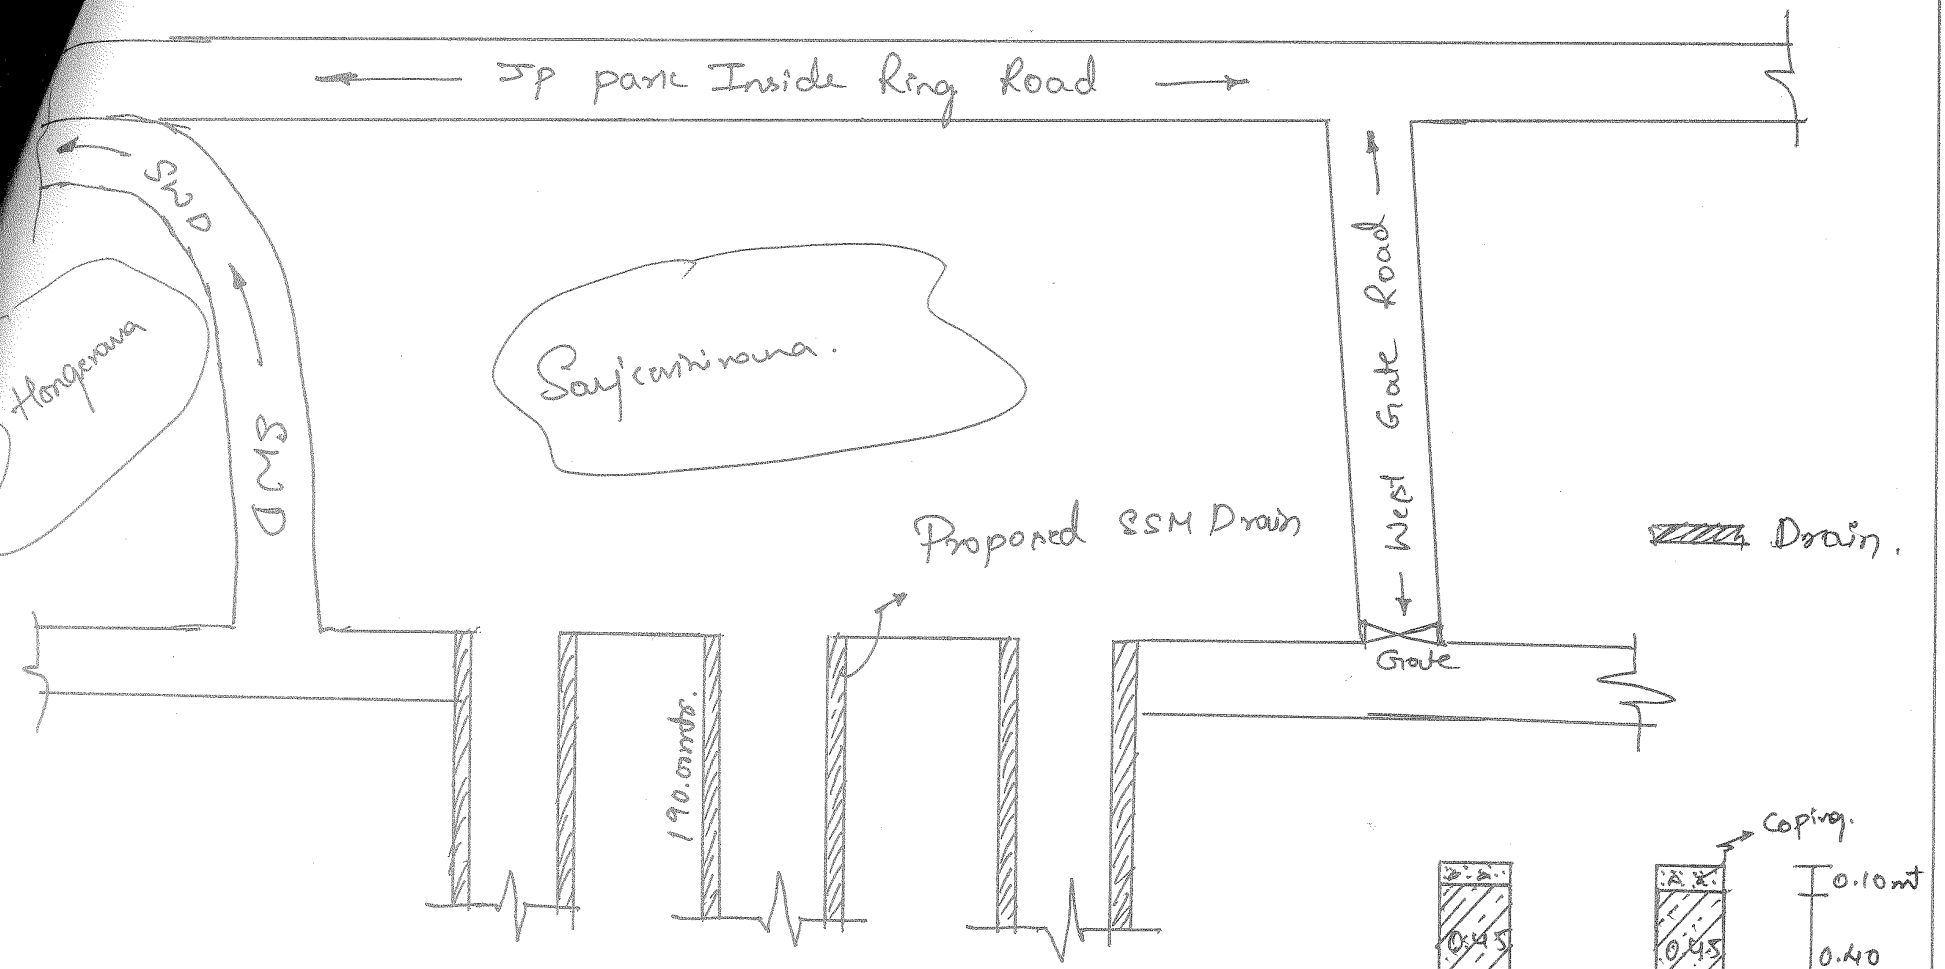

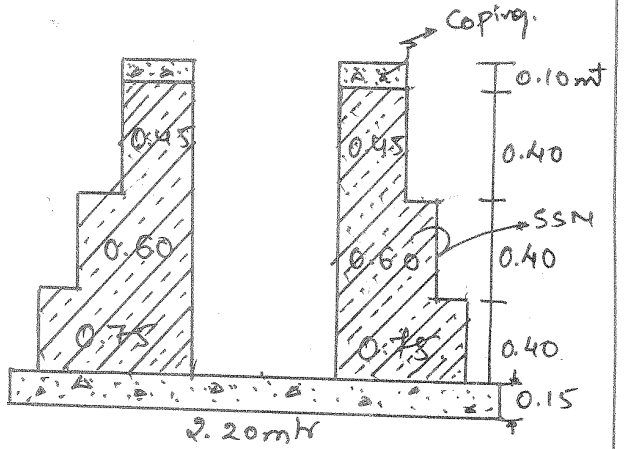

Cross Section For SSM.